B

NEW SITE PLAN

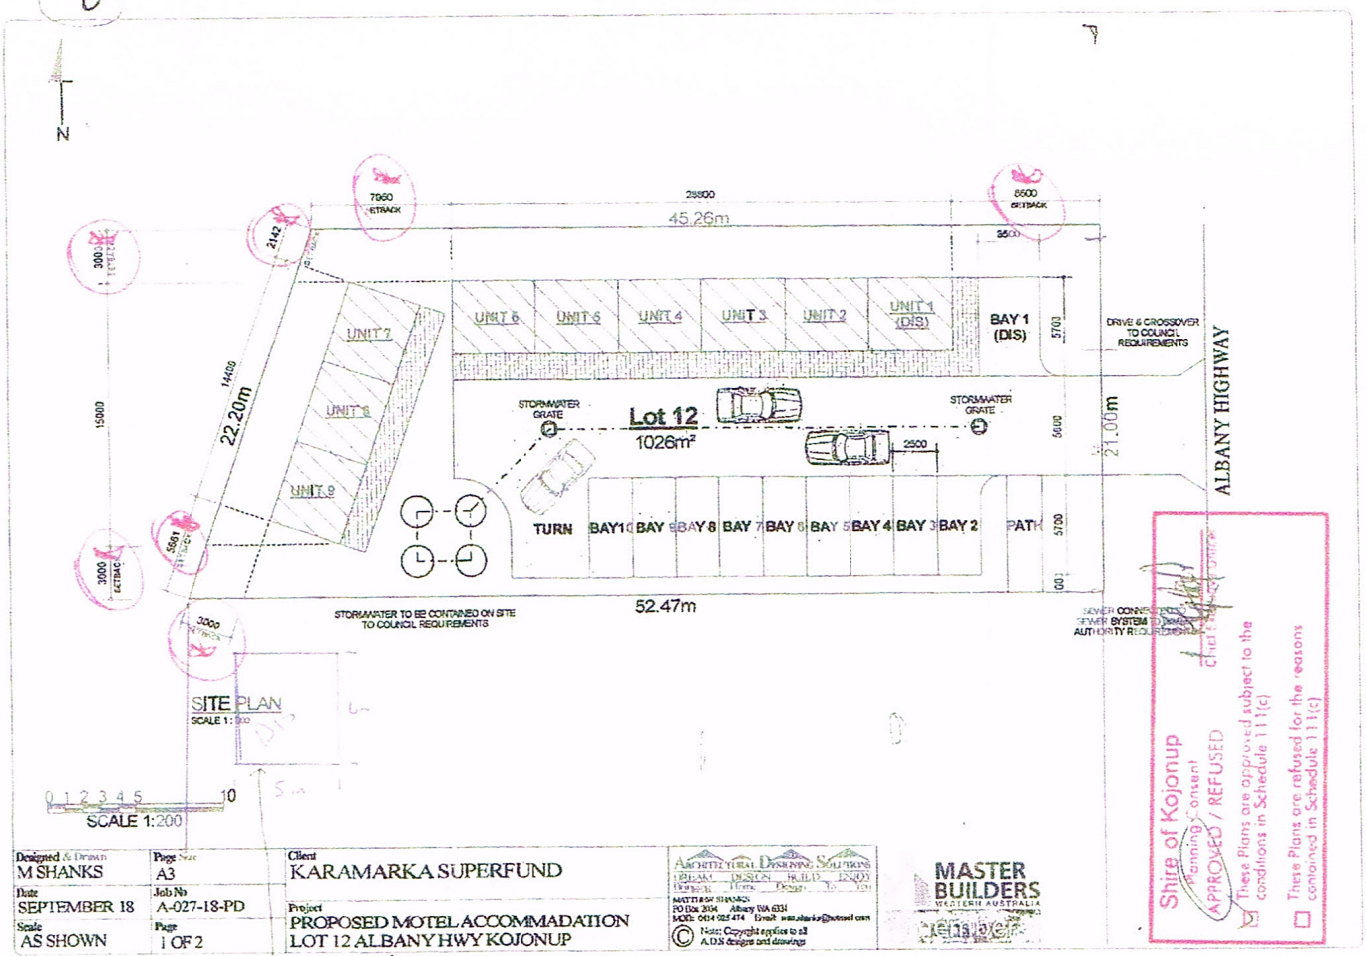

Shire of Kojonup
Planning Consent
APPROVED / REFUSED
Chief Executive Officer
☑ These Plans are approved subject to the conditions in Schedule 11 1(c)
☐ These Plans are refused for the reasons contained in Schedule 11 1(c)

Designed & Drawn: M SHANKS	Page Size: A3	Client: KARAMARKA SUPERFUND	Architectural Drafting Solutions — Ideas, Design, Build, Design & You — 20 Dix 2004, Albany WA 6331 — MOB: 0414 925 474 — Email: www.shanks@hotmail.com — © Note: Copyright applies to all A.D.S. designs and drawings
Date: SEPTEMBER 18	Job No: A-027-18-PD	Project: PROPOSED MOTEL ACCOMMADATION LOT 12 ALBANY HWY KOJONUP	MASTER BUILDERS WESTERN AUSTRALIA
Scale: AS SHOWN	Page: 1 OF 2		

NEW DISUNIT